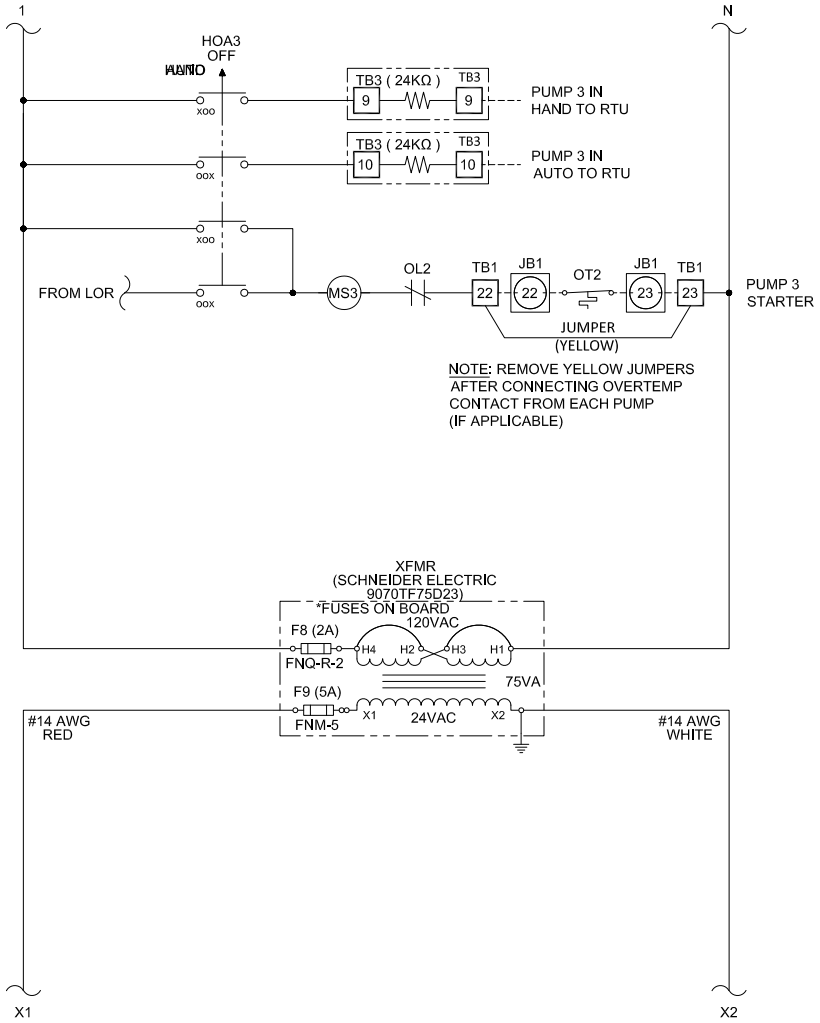

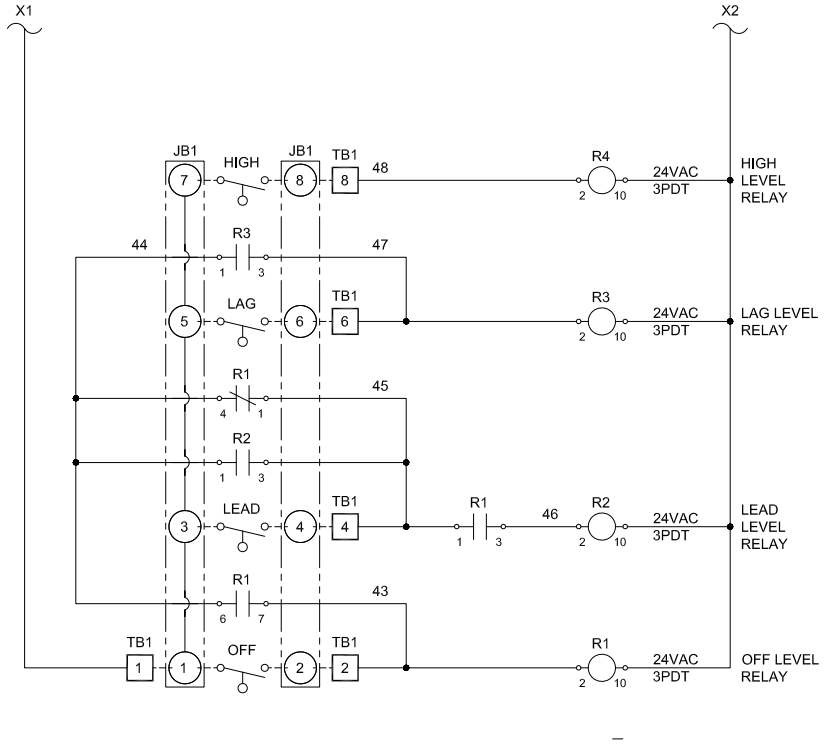

CITY OF COCOA Brevard County, Florida UTILITIES DEPARTMENT ENGINEERING DIVISION	**TRIPLEX PUMP STATION WIRING** **SCHEMATIC AND TERMINAL BLOCK LAYOUT**	DRAWN BY: ADK	SCALE: NOT TO SCALE
		CHECKED BY: KSK	DATE: JULY 2021
		DESIGN BY:	SHEET: 7 OF 8
		ACAD NAME: TRIPLEX PUMP STATION TERMINAL BLOCK 2	