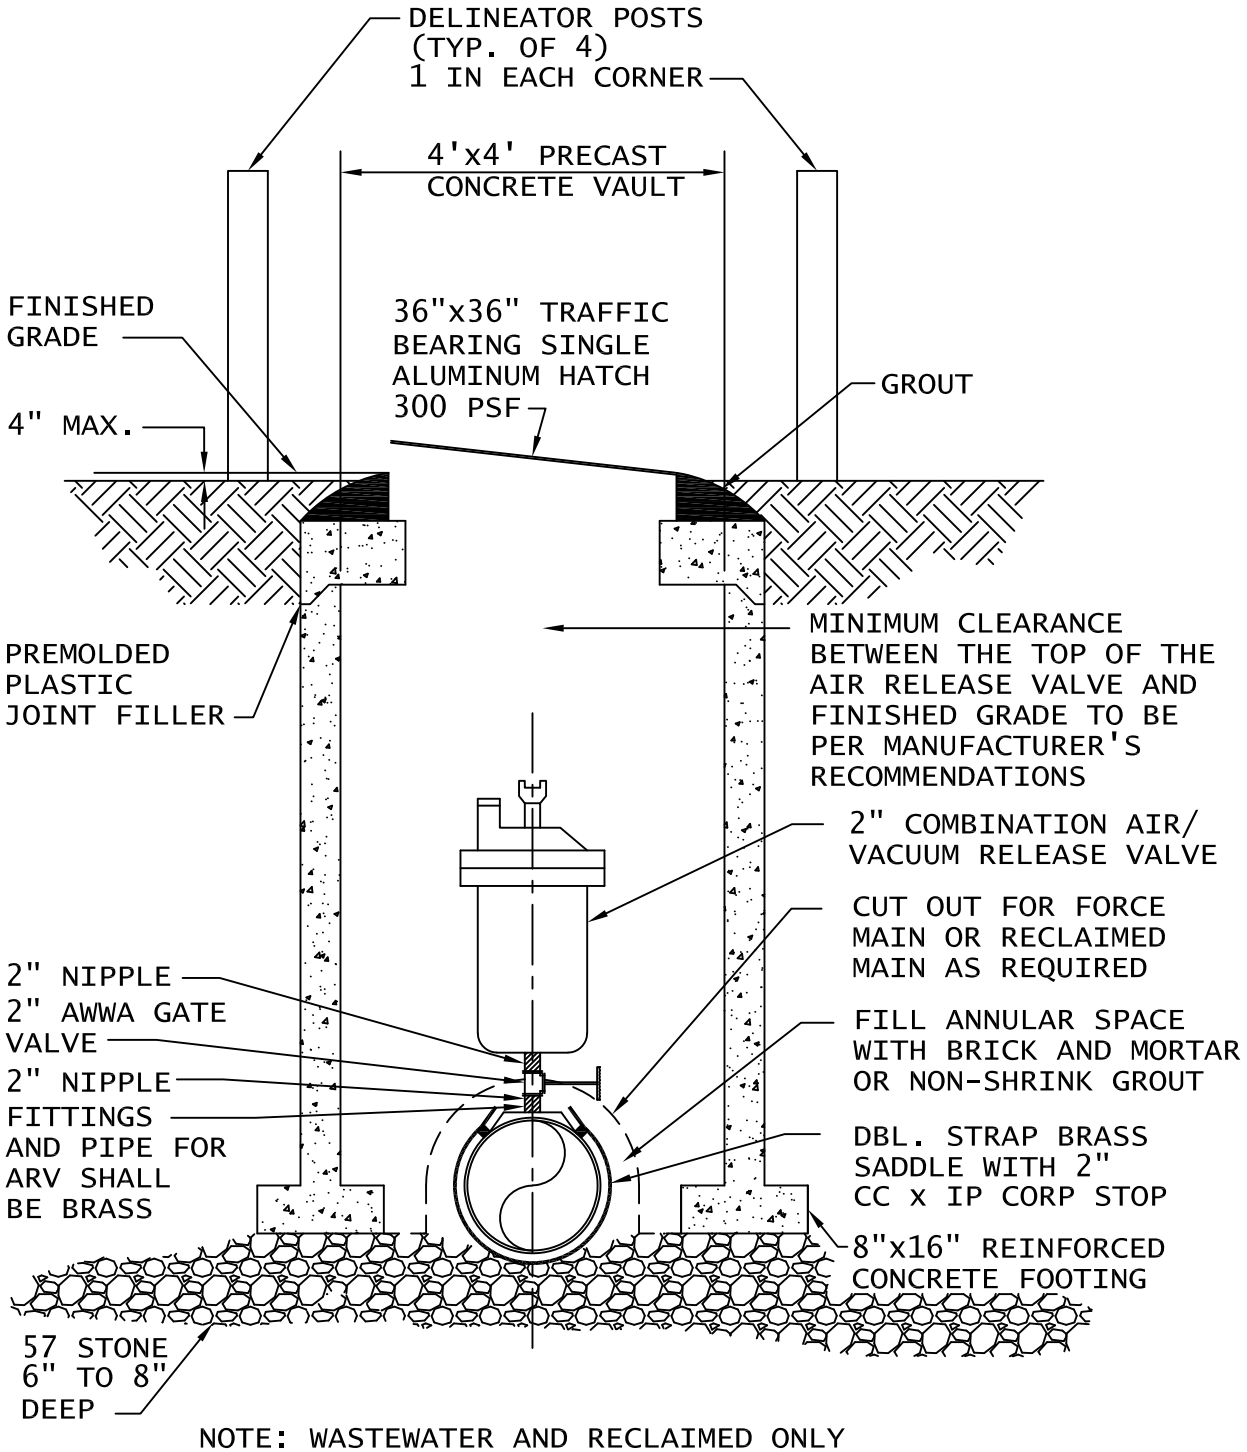

NOTE: WASTEWATER AND RECLAIMED ONLY

AIR OR COMBINATION AIR/VACUUM RELEASE VALVE

CITY OF COCOA Brevard County, Florida UTILITIES DEPARTMENT ENGINEERING DIVISION	**AIR RELEASE VALVE**	DRAWN BY: J. WILLIAMS	SCALE: NOT TO SCALE
		CHECKED BY: P. DAVIS	DATE: JULY 2021
		DESIGN BY:	SHEET: 1 OF 1
		ACAD NAME: AIR RELEASE VALVE	